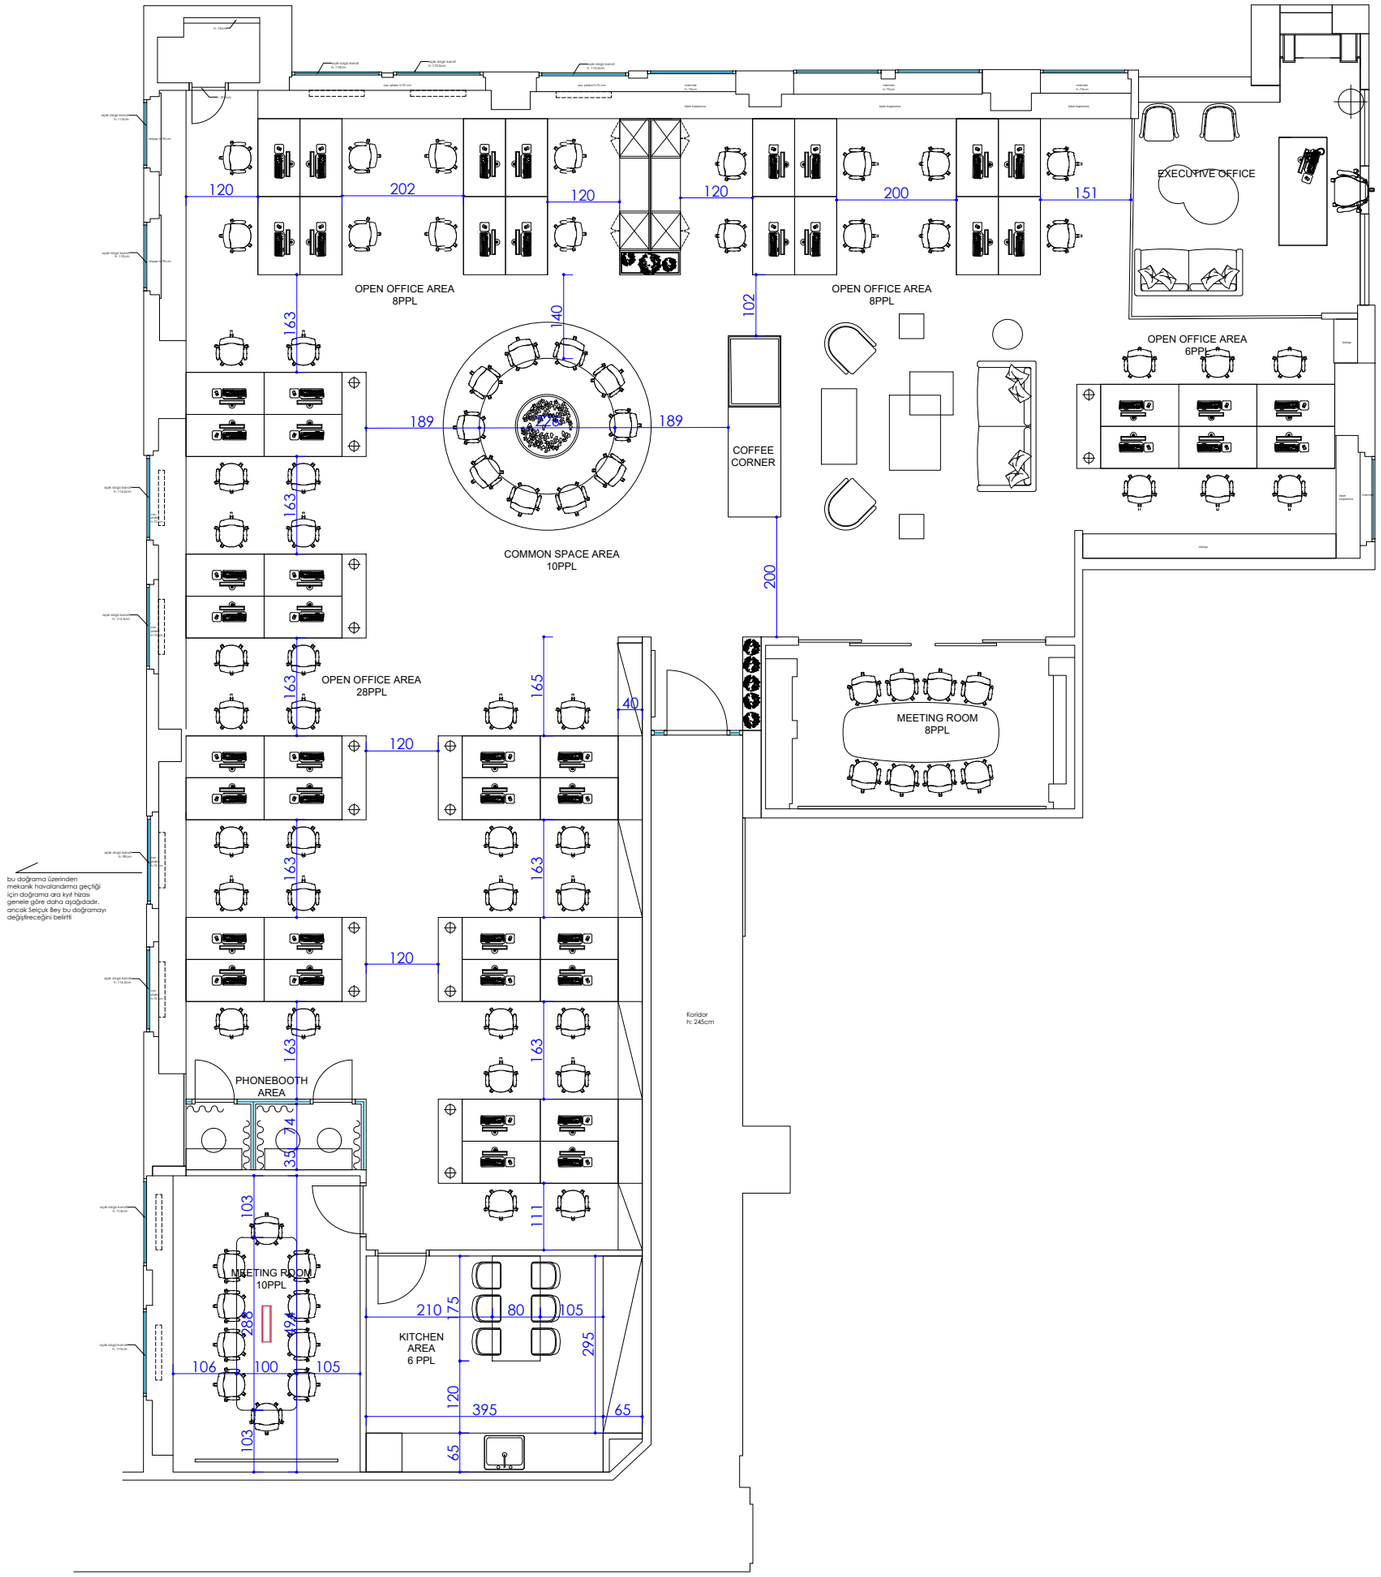


Serpil Şenyüz
INTERIORS

REVIZYON NO / REVISION NO	TARIH / DATE	REVIZYON DETAYI / REVISION DETAIL
1		
2		

PROJE ADI / KEY PLAN

BARSAN
NY OFFICE

LOKASYON / LOCATION :

NEW YORK

SEMT / AREA :

KAT / FLOOR :

SAYFA ISMI / SHEET TITLE:

FLOOR
PLAN

OLCEK / SCALE :

PROJE EKIBI / PROJECT TEAM :

SERPİL ŞENYÜZ KUT
RANA AFŞAR
NİHAN DURAN

TARIH / DATE :

10.08.2023

SAYFA KODU / SHEET NO :

S-1.01

THIS PROJECT IS PROTECTED BY COPYRIGHT LAW; AND ALL RIGHTS BELONG TO SERPIL SENYUZ ARCHITECTURE. IT CANNOT BE PRINTED, REDUCTIONED OR TRANSFERRED TO OTHERS WITHOUT PERMISSION.
DIMENSIONS IN THE DRAWINGS MANUFACTURING
THESE ARE NOT DIMENSIONS. THE DIMENSIONS MUST BE TAKEN ON THE FIELD BEFORE MANUFACTURING.